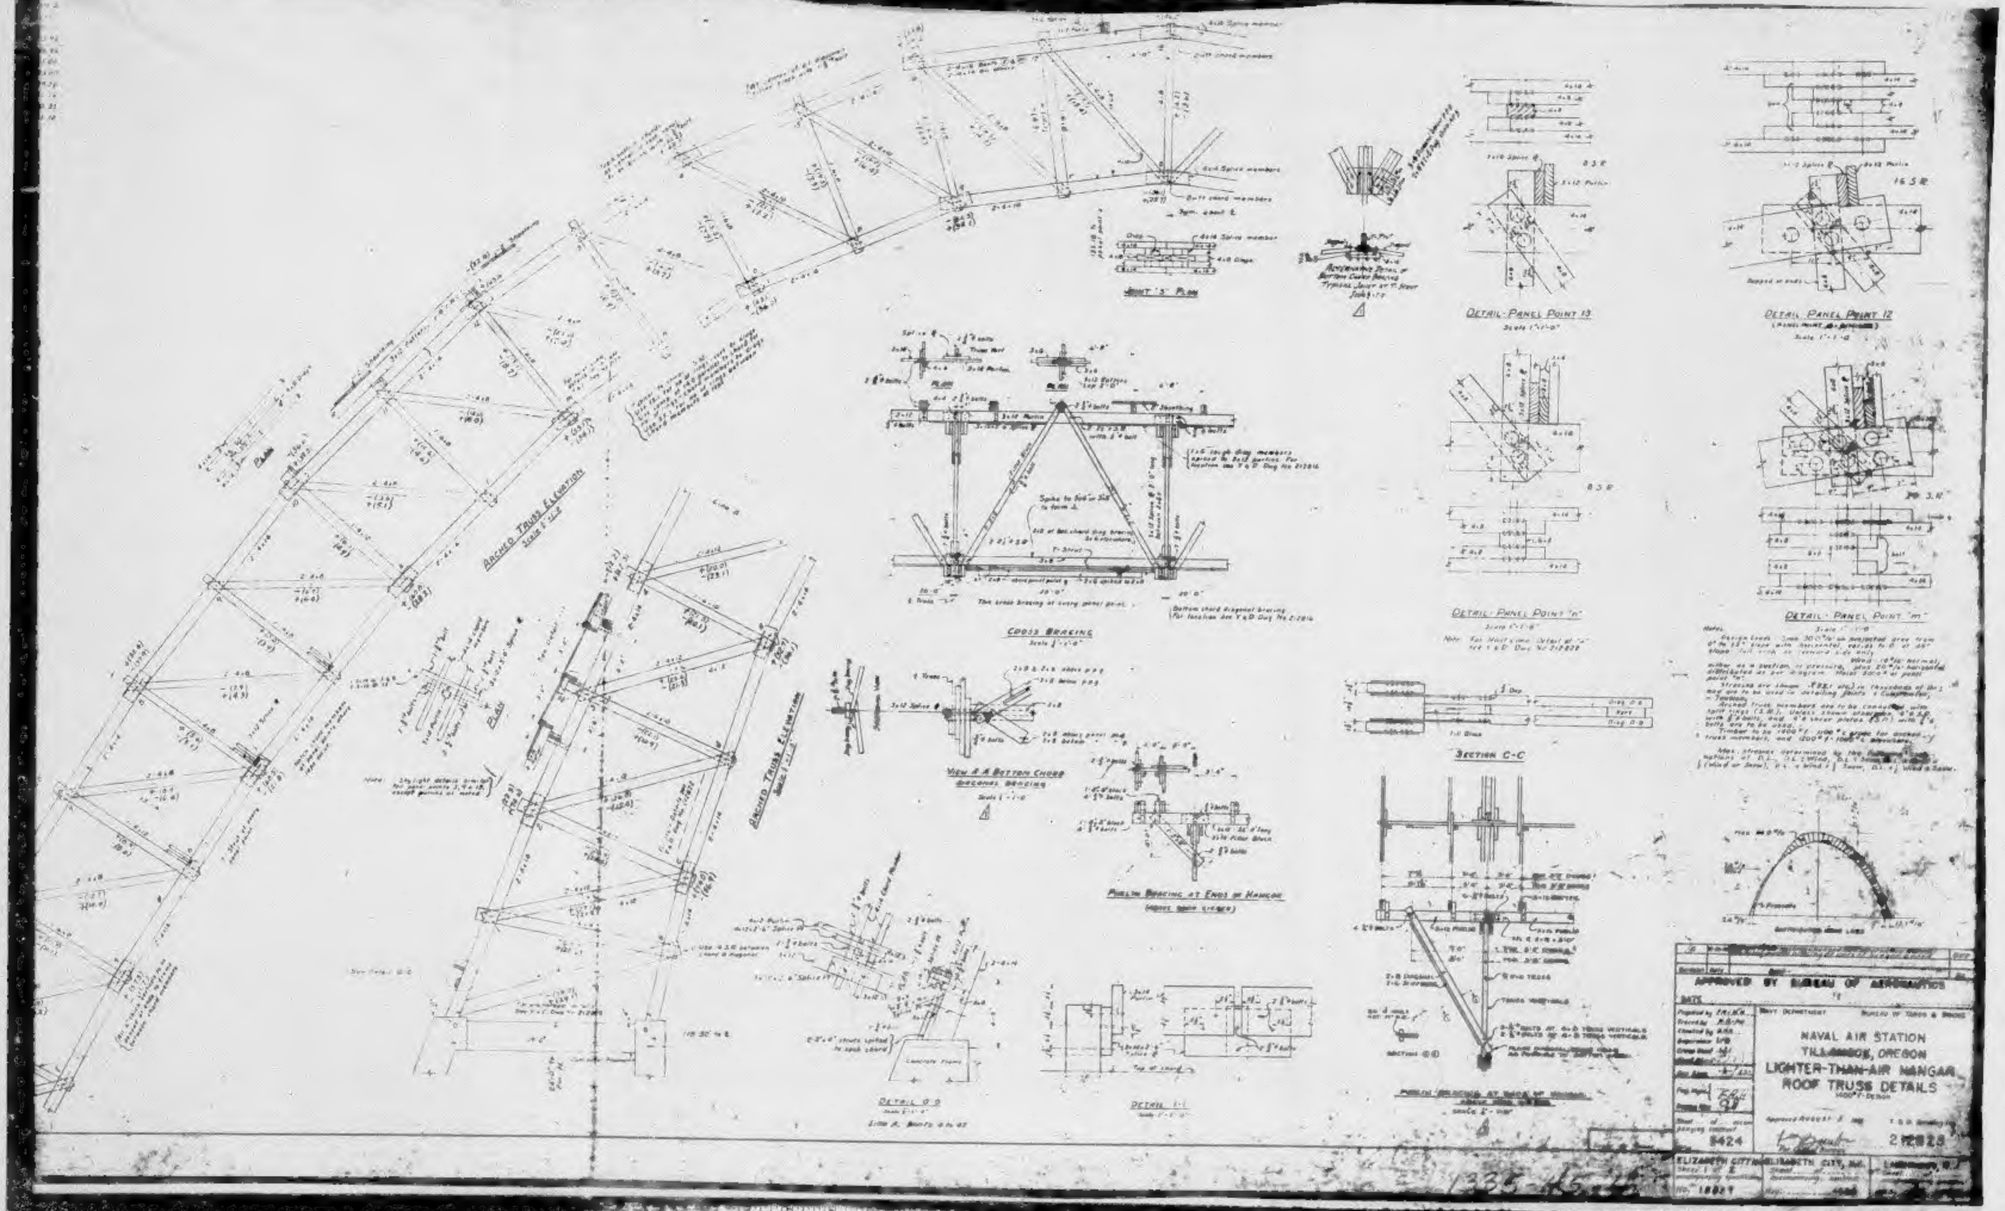
ARCHED TRUSS ELEVATION
Scale 1"=1'-0"
CROSS BRACING
Scale 1"=1'-0"
JOINT "J" PLAN
DETAIL PANEL POINT 13
DETAIL PANEL POINT 12
DETAIL PANEL POINT "n"
DETAIL PANEL POINT "m"
SECTION C-C
DETAIL G-G
DETAIL I-I
APPROVED BY BUREAU OF AERONAUTICS
NAVAL AIR STATION
TILLAMOOK, OREGON
LIGHTER-THAN-AIR HANGAR
ROOF TRUSS DETAILS
5424

POOR COPY